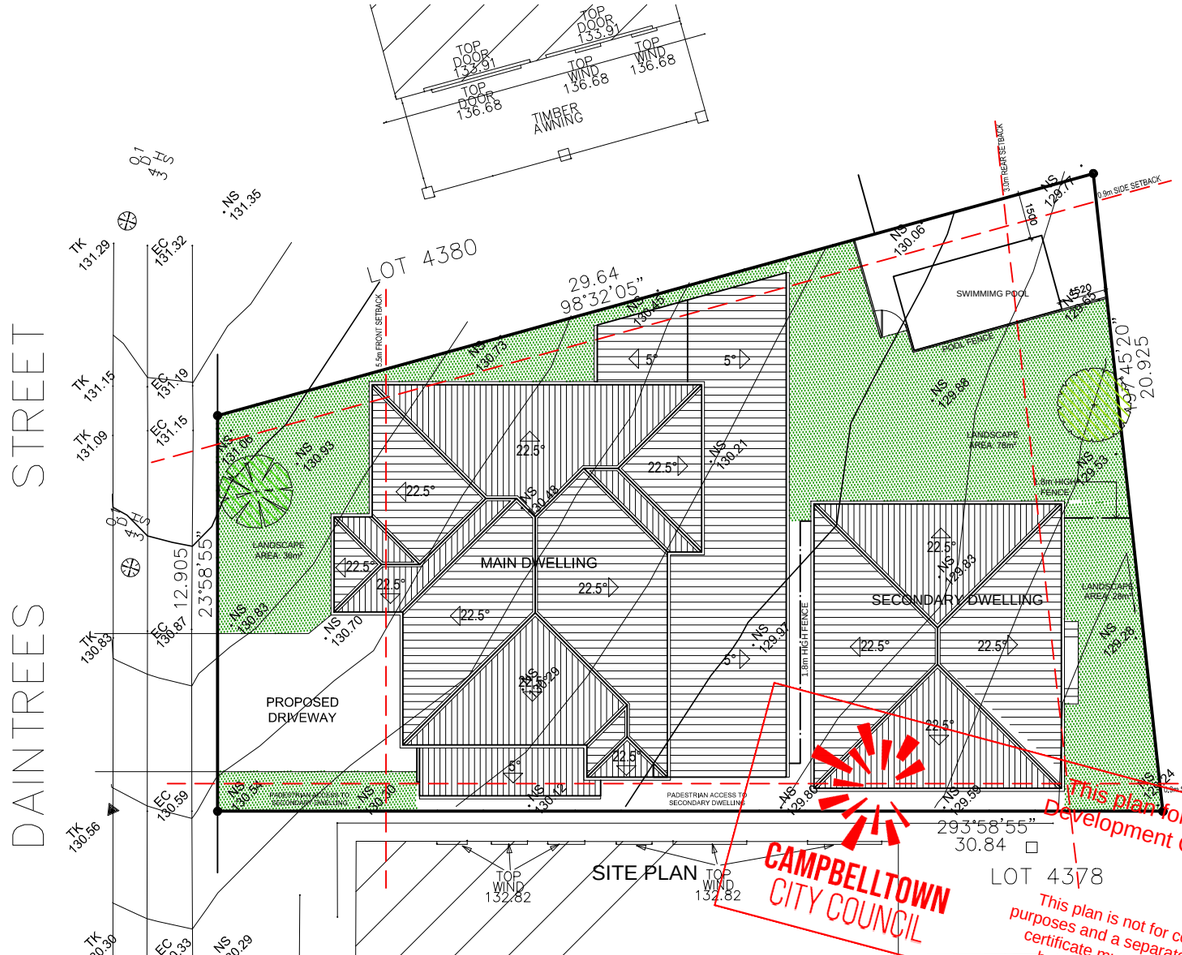

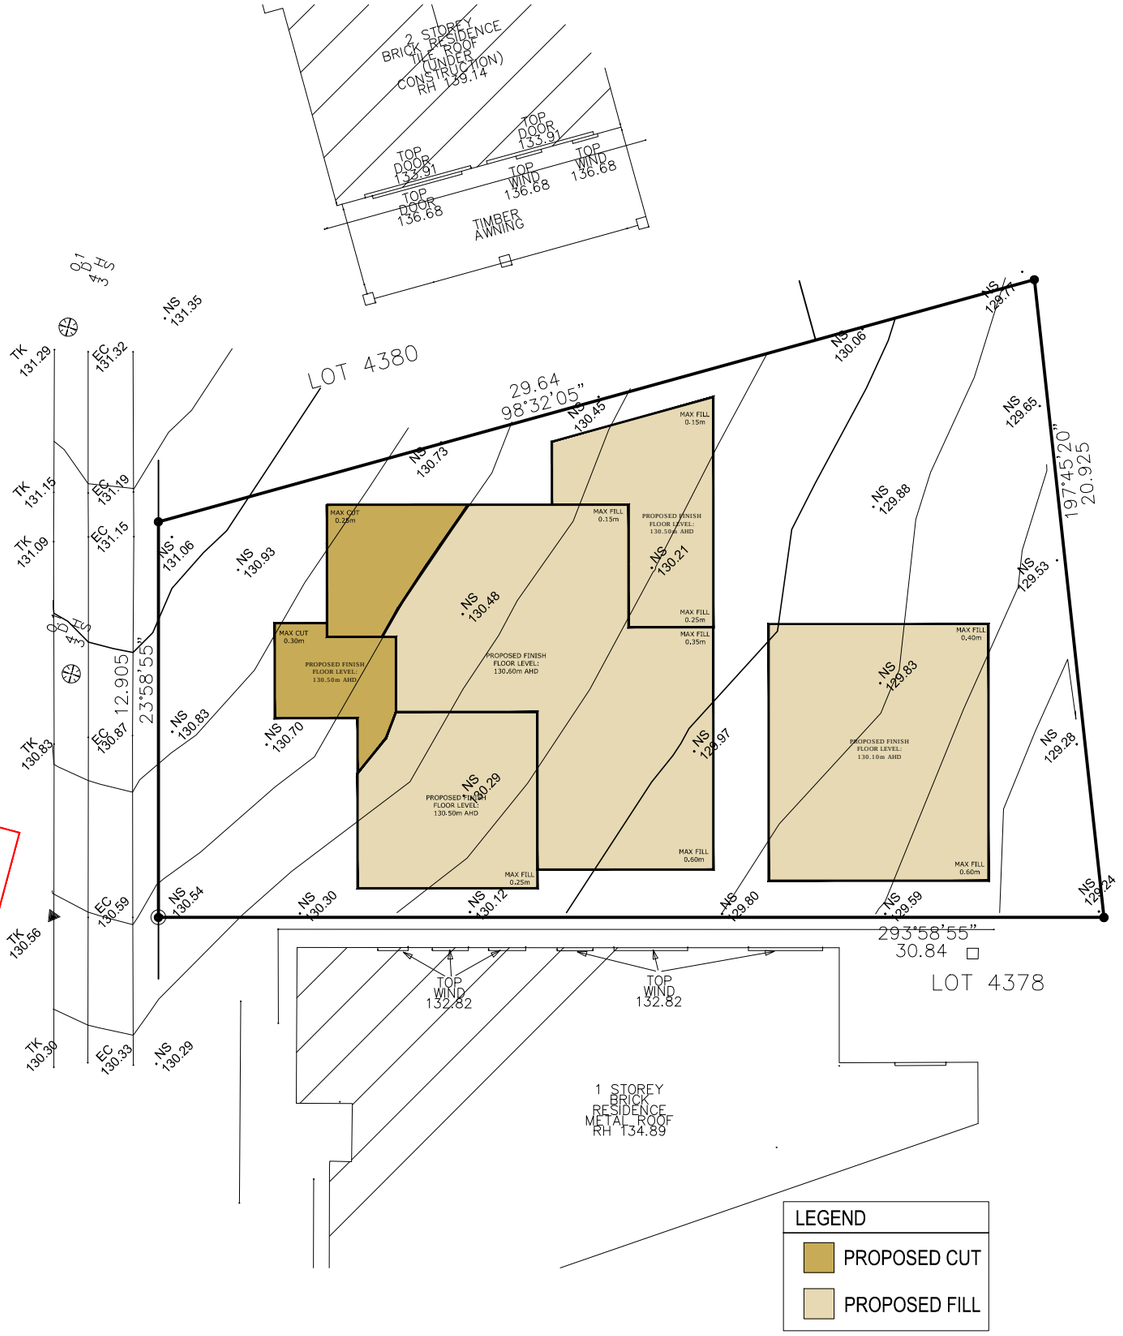

CAMPBELLTOWN CITY COUNCIL
This plan forms part of Development Consent No.
This plan is not for construction purposes and a separate construction certificate must be issued before building or subdivision work commences.

PLANTING SCHEDULE

Note: Symbols indicate position of proposed planting types - exact numbers of plants to be determined

Symbol	Botanical Name	Common Name	Characteristic	Quantity
Trees				
HF	Eucalyptus moluccana	Grey Box	Medium sized tree with a spreading crown. Most common species on the Cumberland Plain. Flowers January to April.	
WF	Tristaniopsis laurina	Water Gum	Small spreading tree can grow to 15 metres. Bark becomes scaled with age. Flowers December to February.	
Ground Cover				
	Lomandra longifolia	Spinny Headed Mat Rush	Large tufted herb with tough strap-like leaves about 50 centimetres long. Flowers are cylindrical and creamy, often with purple centres. Flowers appear August to December.	

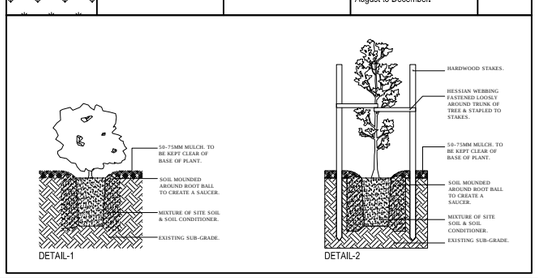

DATE	AMENDMENTS	ISSUE
		A
15.12.2022	REVISION AS PER COUNCIL LETTER DATED 02.12.2022	B

ABN 96602950416

©

CLIENT: AHSAN AYUB

ADDRESS: 3 DAINTREES STREET, CAMPBELLTOWN NSW

DESIGN NAME:

DESIGN N : PROPOSED DWELLING AND SECONDARY DWELLING

TITLE:

JOB No.: 310320	DATE:
DRAWN: WPS	DEISGN:
SCALE: 1:200 A3	CHECKED/APPROVED:
DO NOT SCALE DRAWING	SHEET: 07